


1 SECTION



2 SECTION

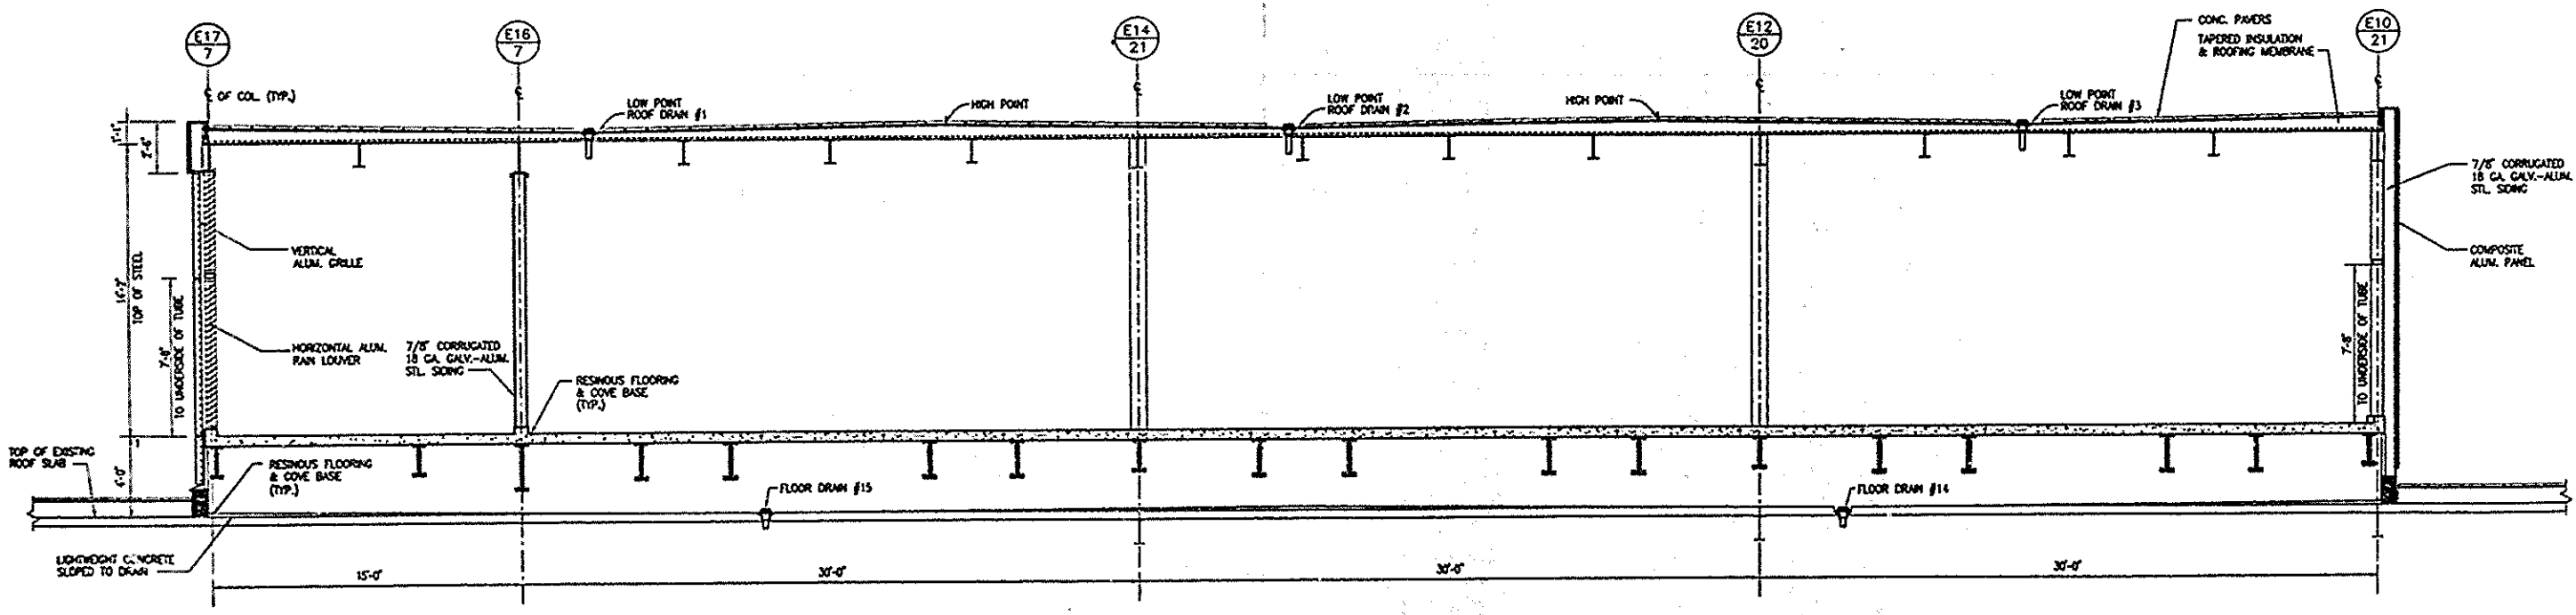

Sheet 11 of 100 110

THE PORT AUTHORITY OF NY & NJ

ORIGINAL SIGNED & SEALED BY
N.Y. P.E. (OR R.E.)

Joseph K. Loring & Associates, Inc.
consulting engineers
One Pennsylvania Plaza
New York, New York 10004-2003
Tel: (212) 512-7000, Fax: (212) 512-7202

THE OFFICE OF
DAVID ELLIOT LEBOWITZ
P.E.
REGISTERED PROFESSIONAL ENGINEER
IN THE STATE OF NEW YORK
No. 10004-2003, Exp. 12/31/00
Tel: (212) 512-7000, Fax: (212) 512-7202

LESLIE E. ROBERTSON ASSOCIATES, P.L.L.C.
CONSULTING STRUCTURAL ENGINEERS
200 EAST 41ST STREET
NEW YORK, NY 10017-2400
TEL: (212) 697-0000 FAX: (212) 697-0000

I HEREBY CERTIFY THAT THIS IS A TRUE AND CORRECT COPY OF ONE OF THE CONTRACT DRAWINGS CONSTITUTING A PART OF CONTRACT NO. **WTC-845-071** IN THE FORM IN WHICH SAID DRAWINGS EXISTED AT THE TIME THE SAID CONTRACT WAS EXECUTED BY THE PARTIES.

DATE **11/16/98** *Stephen A. Baker*
DATE **11/16/98** *P.H. J...*
ENGINEER OF DESIGN

No.	Date	Revision	Approved
1	11/17/97	ISSUED FOR BID	

The World Trade Center

Title: **STANDBY POWER
5 WORLD TRADE CENTER
ARCHITECTURAL
BULKHEAD SECTIONS**

This drawing subject to conditions in contract. All inventions, ideas, designs and methods herein are reserved to Port Authority and may not be used without its written consent.

G.D. J.M.K.
Designed by Drawn by J.M.A. Job No.

Date: 11/17/97 Scale: AS SHOWN
Contract Number: WTC-845-071 Drawing Number: A2-05